

41. across 3 quarters & 14 poles

Jacob West George Swisher & Jacob Swisher
Chain Bearers Sworn by me

James W. Spencer
Monroe County Surveyor

Surveyed in Sec. 12. T. 7. R. 1 W.
and established the following corners for Himes & others

1st Cor. center of section Mt. Trees. Beech 10. N. 12 E. 39 1/2

CICr_W07

Beech 16. N 66 W. 57 1/2

2nd N.E. cor of N.W. q. of S.E. q. Beech 12. S 35 W. 25

CICr_X07

Beech 12. S 10 E. 47

3rd Center of S.E. q. Beech 10 N 45 E. 19

CICr_X08

Elm 18. N 68 W. 30

4th South West cor of section B. Oak 6. S 42 W. 2 1/2

CICr_U09

B. Oak 12. N 21 E. 28

Established the following in Sec 13. T. 7. R. 1 W.

D Dickard	D Dickard	D Dickard	A Holland
		C W10	B CICr_X10
J. Baugh			Chambers
D CICr_V11	O	CICr_W11	

Cor A Beech 14. S 26 W. 23 1/2

B. Oak 5. N 8 W. 21

Cor B Beech 20 N 75 E. 23

Beech 18. N 54 W. 27

Cor C Beech 18. S 25 E. 18

Beech 8. S 80 W. 24

Cor D Hick 18. S 89 W. 14

W. Oak 8. N 47 E. 23

Cor E Beech 14. N 51 W. 18

Maple 22 N 33 E. 22

Established at the same time the West 1/2 mile stake of Sec 11.
T. 7. R. 1 W. Mt. Trees Beech 14. N 30 E. 23 1/2 C & E Woodward.

CICr_Q07

Honey Locust 4. S 63 E. 44

J. W. Spencer M. C. Sarn
& J. Woodburn Depty.

Established for Wm Roddy in Sec. 15 T. 7. R. 1 W.

the following corners

1st The N.E. cor of W. half of N.E. q. Mt. Trees Sug 14. S 50 W. 21 1/2

Sug 7. S 40 E. 12

cont

Moore's Creek Estates


SEC 1 T 7 N R 1 W

SEC 12

"

"

Plat of Moores Creek Estates
Clear Creek Sec 1
↑ N

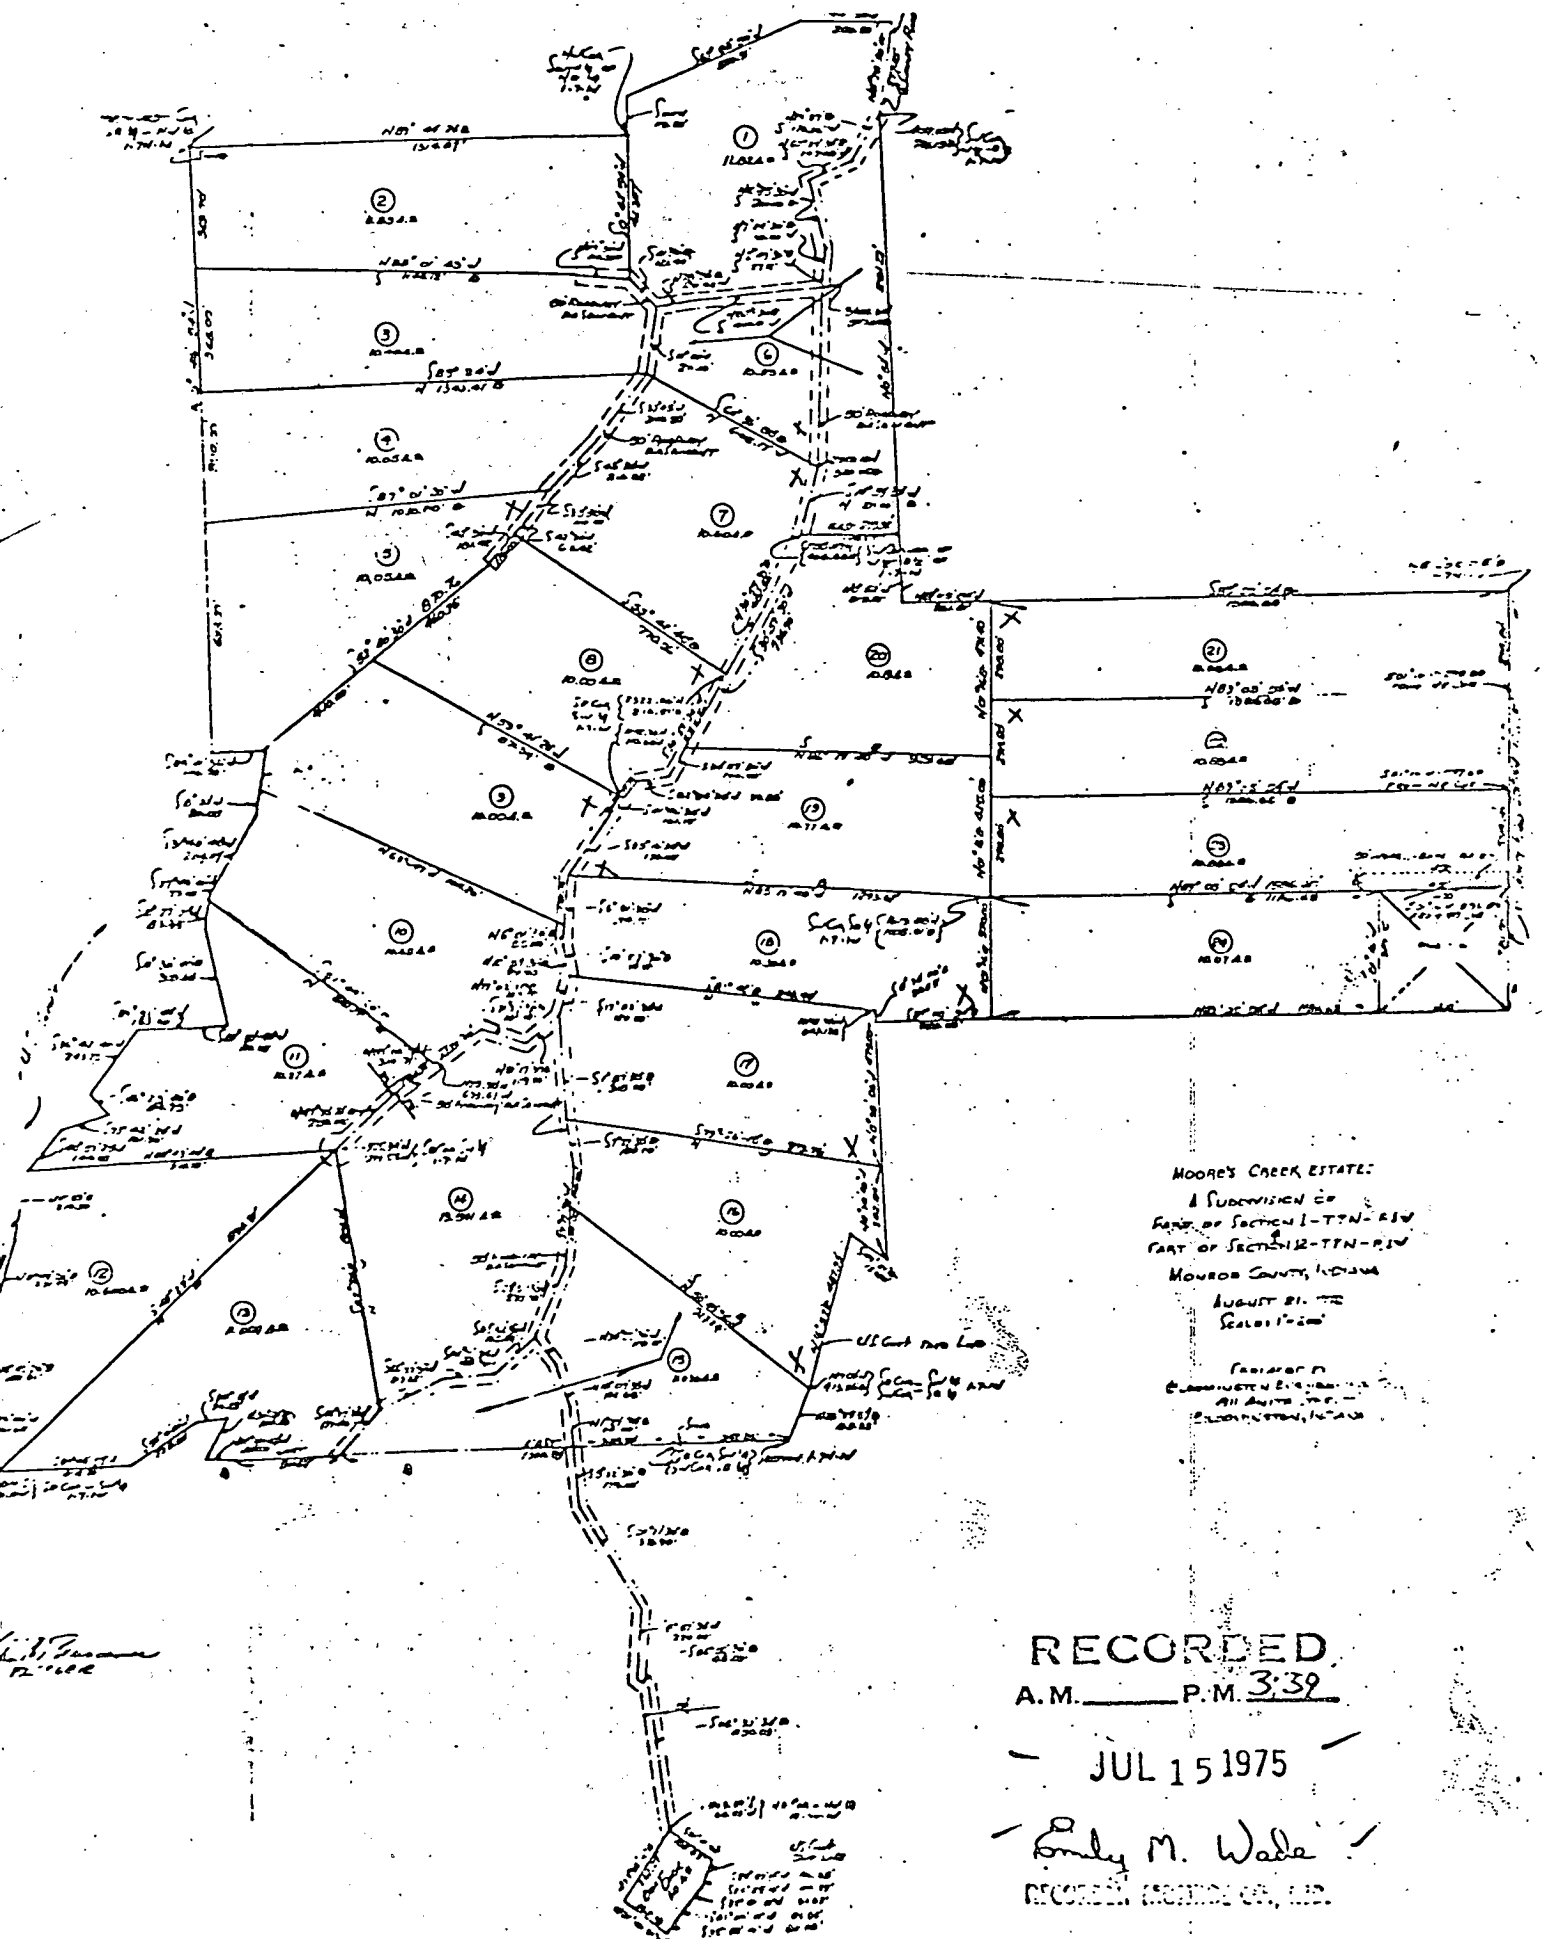

MOORE'S CREEK ESTATE
A SUBDIVISION OF
PART OF SECTION 1-TEN-R1W
PART OF SECTION 12-TEN-R1W
MOORE COUNTY, INDIANA
AUGUST 21, 1975
SCALE 1"=200'
FEDERAL OF IN
CLAMING WITH EXEMPTION
ALL RIGHTS RESERVED
PLANNING, INDIANA


RECORDED
A.M. _____ P.M. 3:39

JUL 15 1975

Emily M. Wade
RECORDING SERVICE CO., INC.

R 2 W. N. Feb. 11, 1862.

All interested parties having agreed to waive the statutory ten days notice of survey I met them on above date and made the following survey as shown by plat and field notes:

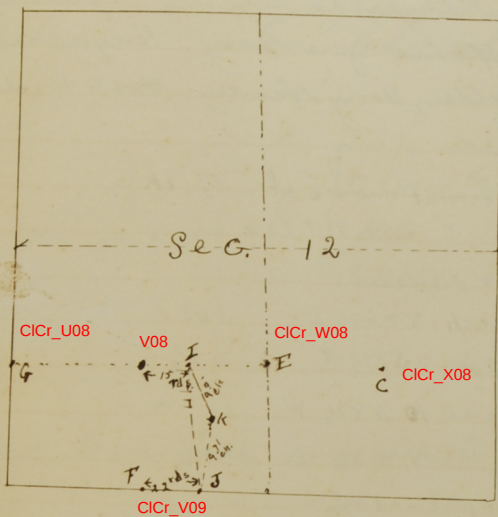

J
limestone { 22 rds E of S, W. cor. of S 8 1/2 of SW 1/4
 AS 5 1/2 6 N 59° E 4 1/2 lks.
 " S 8 1/2 W 14 3/4 "

I } 15 yds E. of NE cor of sink sink
Sandstone } Black walnut is 845-25 lks.

C { New witnesses
Beech 10 N 8 1/2 E 1 1/2
" 12 W 10 1/2 E 8 1/4
Dogwood 4 S 5 1/4 W 2 "

J. F. Deekard } Chamber
Thos Deekard }

Geo. W. Miller, flagman

John W. Miller, flagman
were all duly sworn in as assistants all parties consenting.

I hereby certify the above to be a true and correct report of survey ~~as~~ made by me on above date. In witness whereof I hereby attach my hand and official Seal.

Lew O. Decharf

On July 31, 1902 I met Thor and J. F. Deckard as per agreement and made the following survey. Thor & J. F. Deckard acted as chain bearers and W. F. Deckard as flagman.

I began at "J" (see plat above) in Sec 12th & R 19th. run N 10³³¹
E 9.71 chains to an Elm 10 in in diameter; thence N 11²⁹⁴
West 9.5 chains to "I".

"K" } is an elm tree join. on west Bank of Ramp Creek
 { witnessed by a Sycamore 16 818° W 56 links.

I hereby certify this to be a true & correct report of said survey as made by me on above date as I verily believe. In witness whereof I hereby attach my hand and official Seal L. E. Hedrick M. C. S.

East $\frac{1}{2}$ m.p. and the center of section (35) T(7)
R(1) W. witnessed by. limestone 4x4 S 4° W 15' lbs
" 4x4 N 7° W 8 "

I hereby certify the above to be a true and
accurate report of the survey made by me
on above date In witness whereof I attach
my hand and seal.

C. M. Bowers
M. C. S.

Musser & Deekard, Sect. 12.

By agreement I met The interested
parties at a pointed time and place
and made the following survey
perpetuated the center of section (12)
T. 7. R. 1 W. by marking new witnesses

- A. W. oak 8 in N. 66° E. 27 lbs. Red Elm 10 in S. 24° E 40 1/2 lbs
B. oak 4 in S. 61 1/2° W 1 lb. CICr_W07

I had for assistants all duly sworn.
Frank Deekard John Fox chain markers
W. D. Miller flag bearer.

I hereby certify the above to be a true
and accurate report of the survey made
by me on above date In witness
whereof I attach my hand and seal.

C. M. Bowers
M. C. S.

36. T. 7. R. 1 W.
tree
to George Fox
Anderson, James
Deekard and all
that I will
county Surveyor
chance or loss
16th = 1803 to run
Mcorners near
licked in section
y to meet at July 6.
said day parties
ent the said
absence
W. E. Parker
ing been run
at least ten
beginning sur
d time and
lifting George
many chainmen
as we then
my survey as
les
W oak 4 in at 67°
R " 7 " at 88°
W oak 12 in 80°
sugar 6 " 44°
Oak 4 " 64°
W. walnut 12 in 81°
Redm 4 in at 89°
W. walnut 4 in 82°
Oak 14 in 87°
" 18 " 85°
mulberry 6 in 82°
Oak 4 " 77°
Walnut 6 in 80°
Hickory 6 in 81°
" 3 " 81°
12 in 80°
Hickory 10 in 80°
land corner
line between

CICr W05

ClCr X05

Witness Trees	Inches in Diameter	Bearings	Distances in Links	Witness Trees	Inches in Diameter	Bearings	Distances in Links
L Oak	13	S 15° East	25 lks				
Sugar	16	N 25½° East	7½ lks				
Beech	12	S 10° West	47 lks				
Beech	9	N 65½° East	27½ lks				

Sept
25th
1905

A written ten days notice having been given
I met interested parties on appointed date
(Sept 25th 1905) after qualifying David Shields
John White chairman and Andy Peckard flagman
we then proceeded to make the following survey
in Section 12 Town 7 North Range 1 West as
per plat and notes established the North $\frac{1}{2}$ m p
of said section witnessed by.

L { Bark 13 in S 15° E 25 lks

Sugar 16 m N 25° E $7\frac{1}{2}$ lks

Also established a stone 80 rds E. of the N. $\frac{1}{2}$ m p.

M { Beech 12 in S 10° W 47 lks

Buck 9 " N $66\frac{1}{2}^{\circ}$ E $27\frac{1}{2}$ lks

I hereby certify the foregoing to be a true and
correct report of the survey made by me on
above date as I verily believe In witness
whereof I attach my hand and seal

L. M. Bowers
Deputy
M. C. S.